
 


BELFORD ROAD

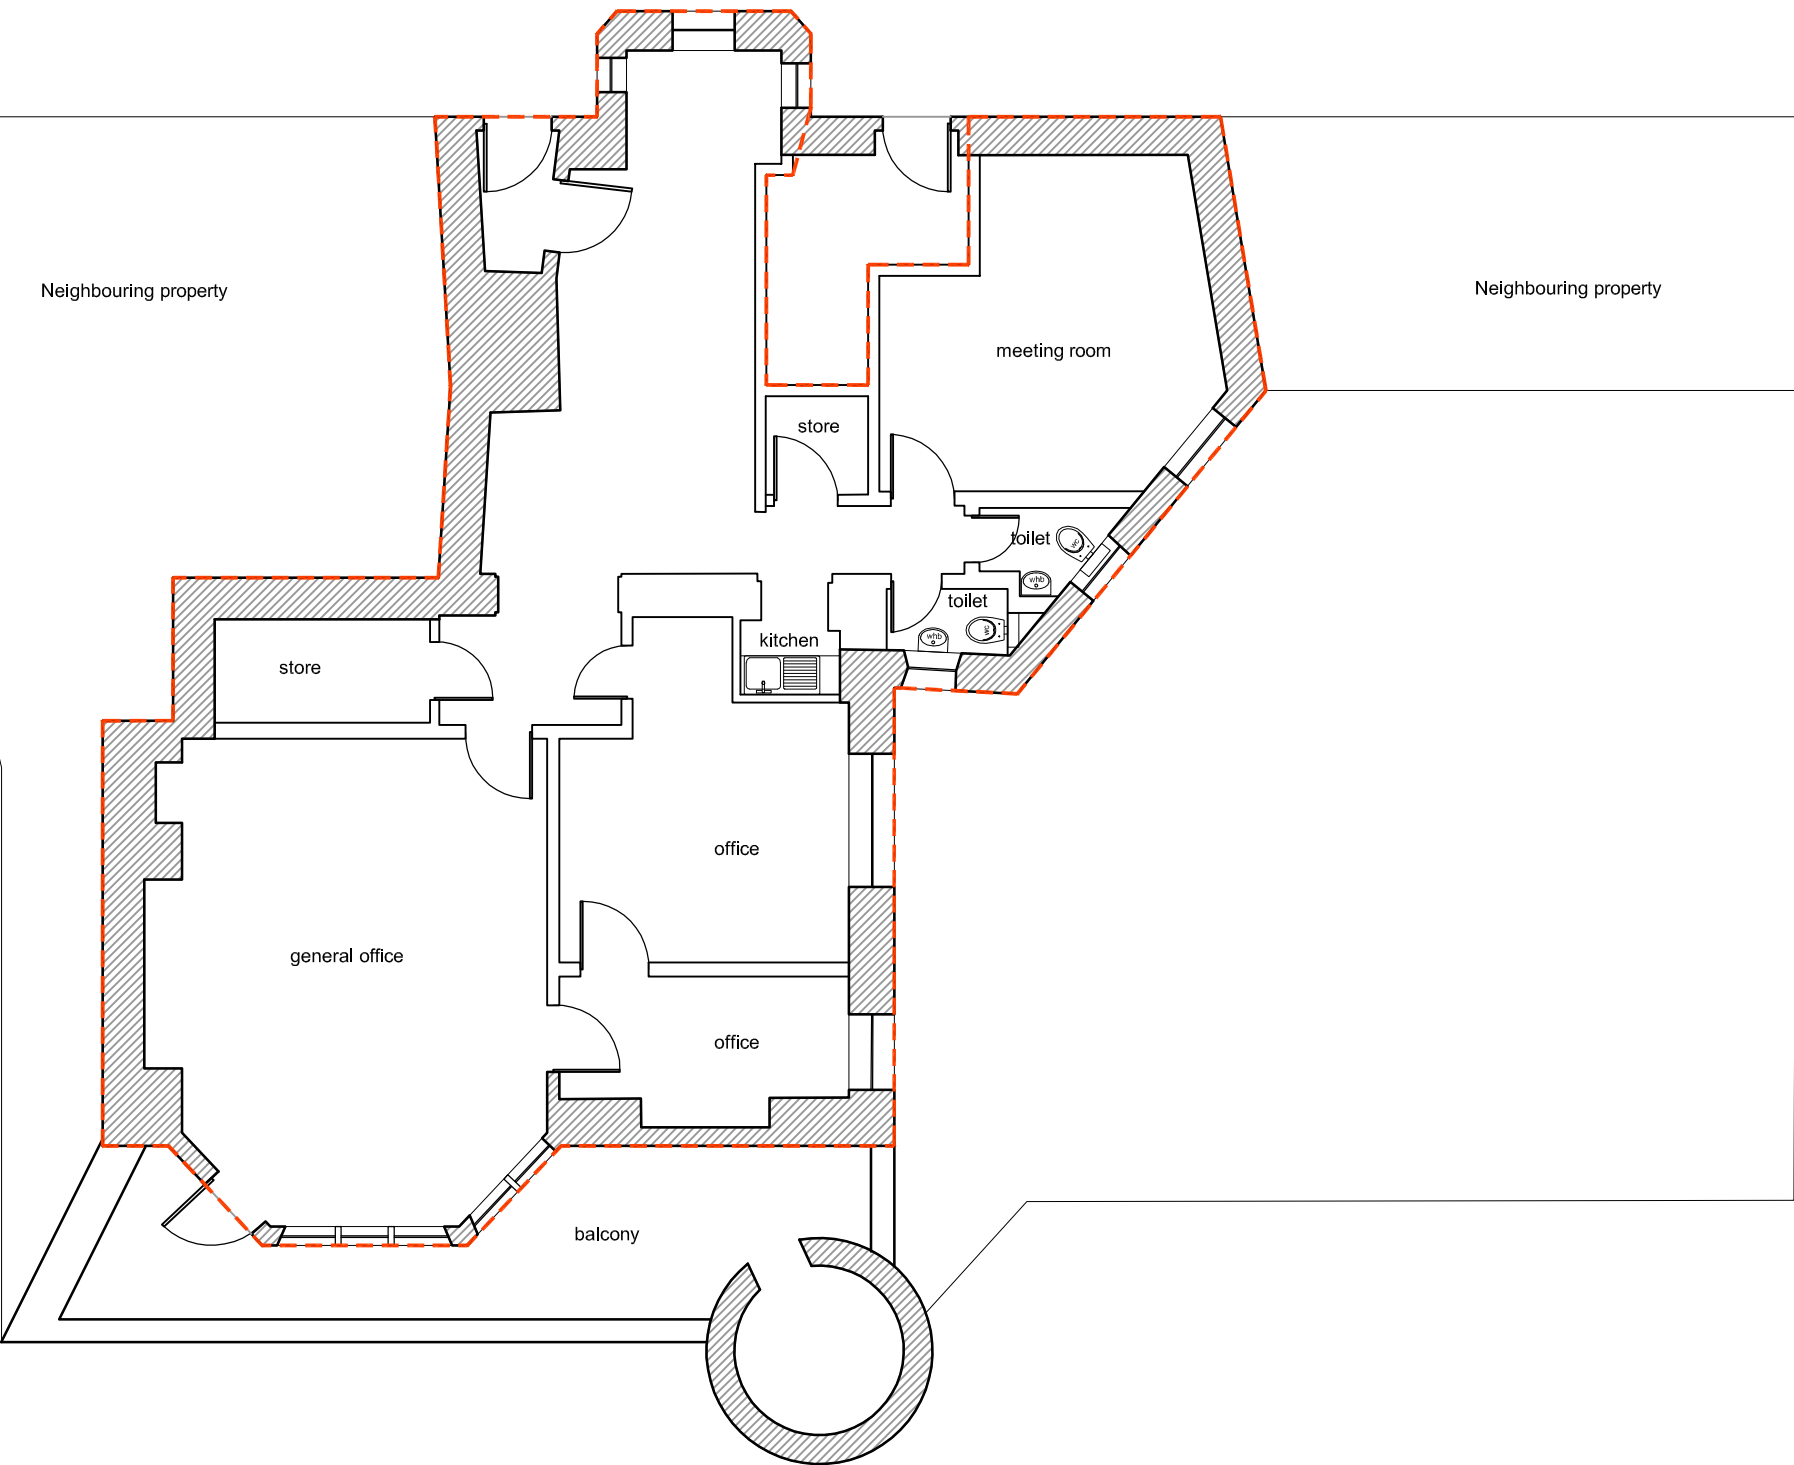

03 GROUND FLOOR PLAN AS EXISTING
1:100

A3 ORIGINAL SIZE

REV DATE INITIALS DETAILS

KBA+D
KBA+D. Architecture + Design

Drumsheugh Toll,
2 Belford Road,
Edinburgh, EH4 3BL
t: 0131 718 2035
admin@kbad.co.uk
www.kbad.co.uk

Conditions
This drawing is the property of KBA+D.
Copyright is reserved by them & this drawing is issued on the
condition that it is not copied, reproduced, retained or
disclosed to any unauthorised person, either wholly or in part
without consent in writing from KBA+D.
**DO NOT SCALE FROM THIS DRAWING
ALL TO BE VERIFIED ON SITE**

Project No	579	Drawn by	HC	Checked by	MF
Project	BELFORD ROAD EDINBURGH	Scale	1:100 A3	Date	SEPT 2012
Drawing	EXISTING GROUND FLOOR PLAN	Drawing No	L(01)003	Rev	
Status	Listed Building				